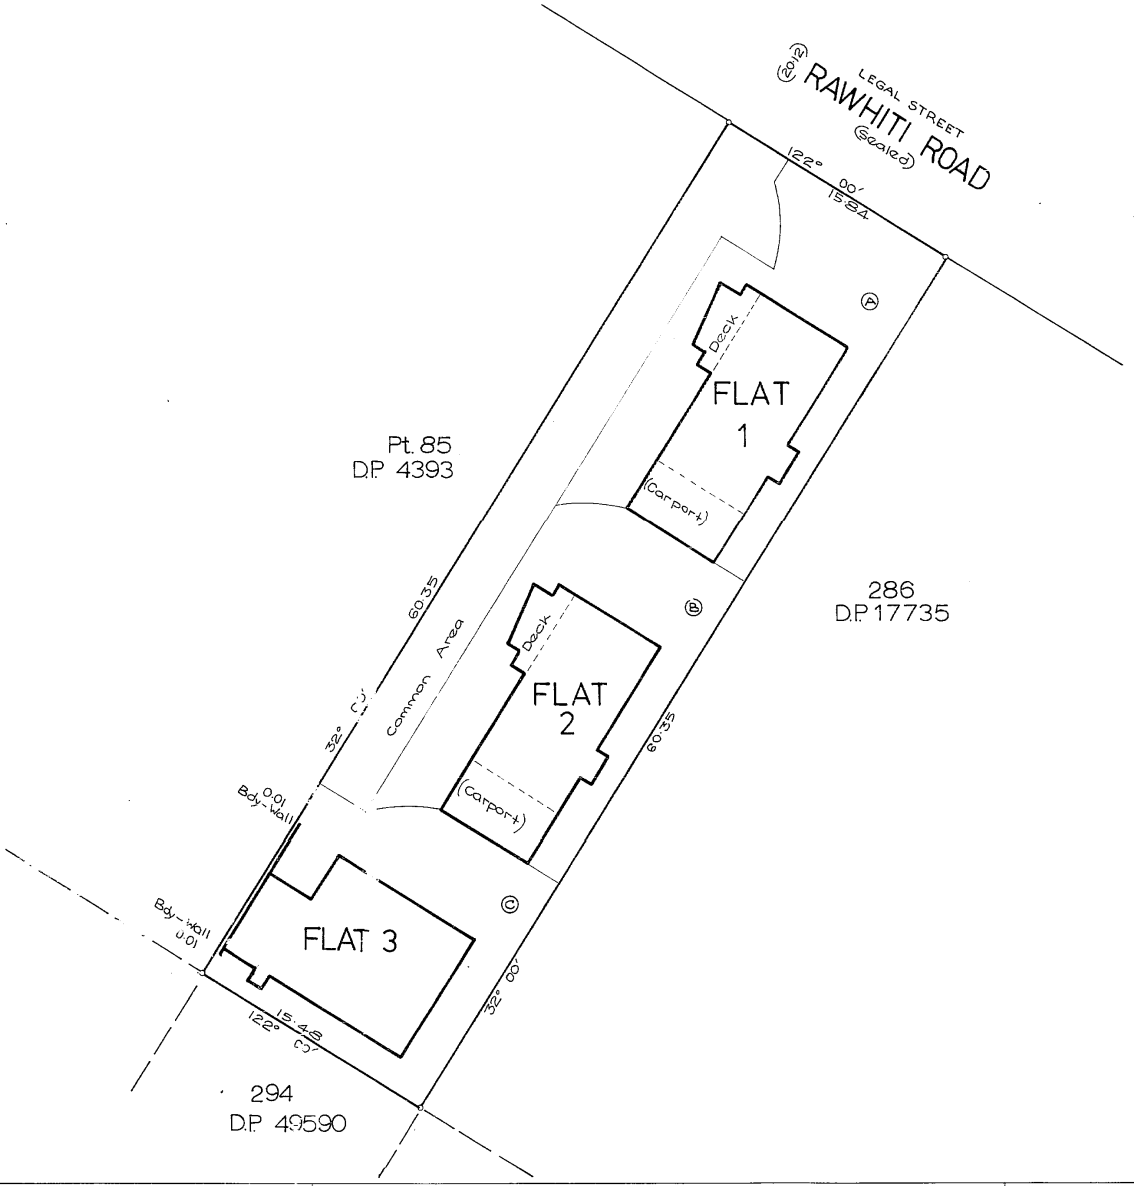


Approvals

REGISTERED OWNERS
E. B. CANDY & C.J. CANDY

Area A with FLAT 1 Subject to right of User
" B " FLAT 2 " " " "
" C " FLAT 3 " " " "

NEW C's.T. ALLOCATED:
FLAT 1 38D – 938
FLAT 2 38D – 939
FLAT 3 38D – 940

UNLESS OTHERWISE STATED BOUNDARIES OF AREAS TO BE LEASED ARE ALONG EXTERIOR FACE OF WALLS AND STRUCTURES.

Total Area .....

Comprised in C.T. 26D/406 .....

I, JOHN DEAN MOLLARD of AUCKLAND
Registered Surveyor and holder of an annual practising certificate hereby certify that this plan has been made from Surveys executed by me or under my direction; that both plan and Survey are correct and have been made in accordance with the regulations under the Surveyors Act 1966
Dated at Auckland this 22nd day of April 1977 Signature J.D. Mollard

Field Book 6720 p. 27 Traverse Book ..... p. .....

Reference Plans .....

Examined E. A. DALLEY Correct .....

Approved as to Survey FOR THE PURPOSE OF LEASING FLATS ONLY
21/4/77 Chief Surveyor

Deposited this 28th day of April 1977
FOR THE PURPOSE OF LEASING FLATS ONLY
District Land Registrar

File 3930
Received .....
Instructions .....

NORTH AUCKLAND
DP 82235

LAND DISTRICT NORTH AUCKLAND
SURVEY BLK.& DIST. 1 OTAHUHU
NZMS· SHEET No·

PLAN OF FLATS ON LOT 285
D.P. 17735

LOCAL AUTHORITY ONEHUNGA BOROUGH
Surveyed by TRIPP ANDREWS & PARTNERS
Scale 1:200 Date DECEMBER 1976

Printed by Sterling Imports Ltd. Auckland, New Zealand.
W.S.Boyes, Surveyor-General, Department of Lands and Survey, Wellington
L&S FORM N 93

